NO. BA2003

8 of 10

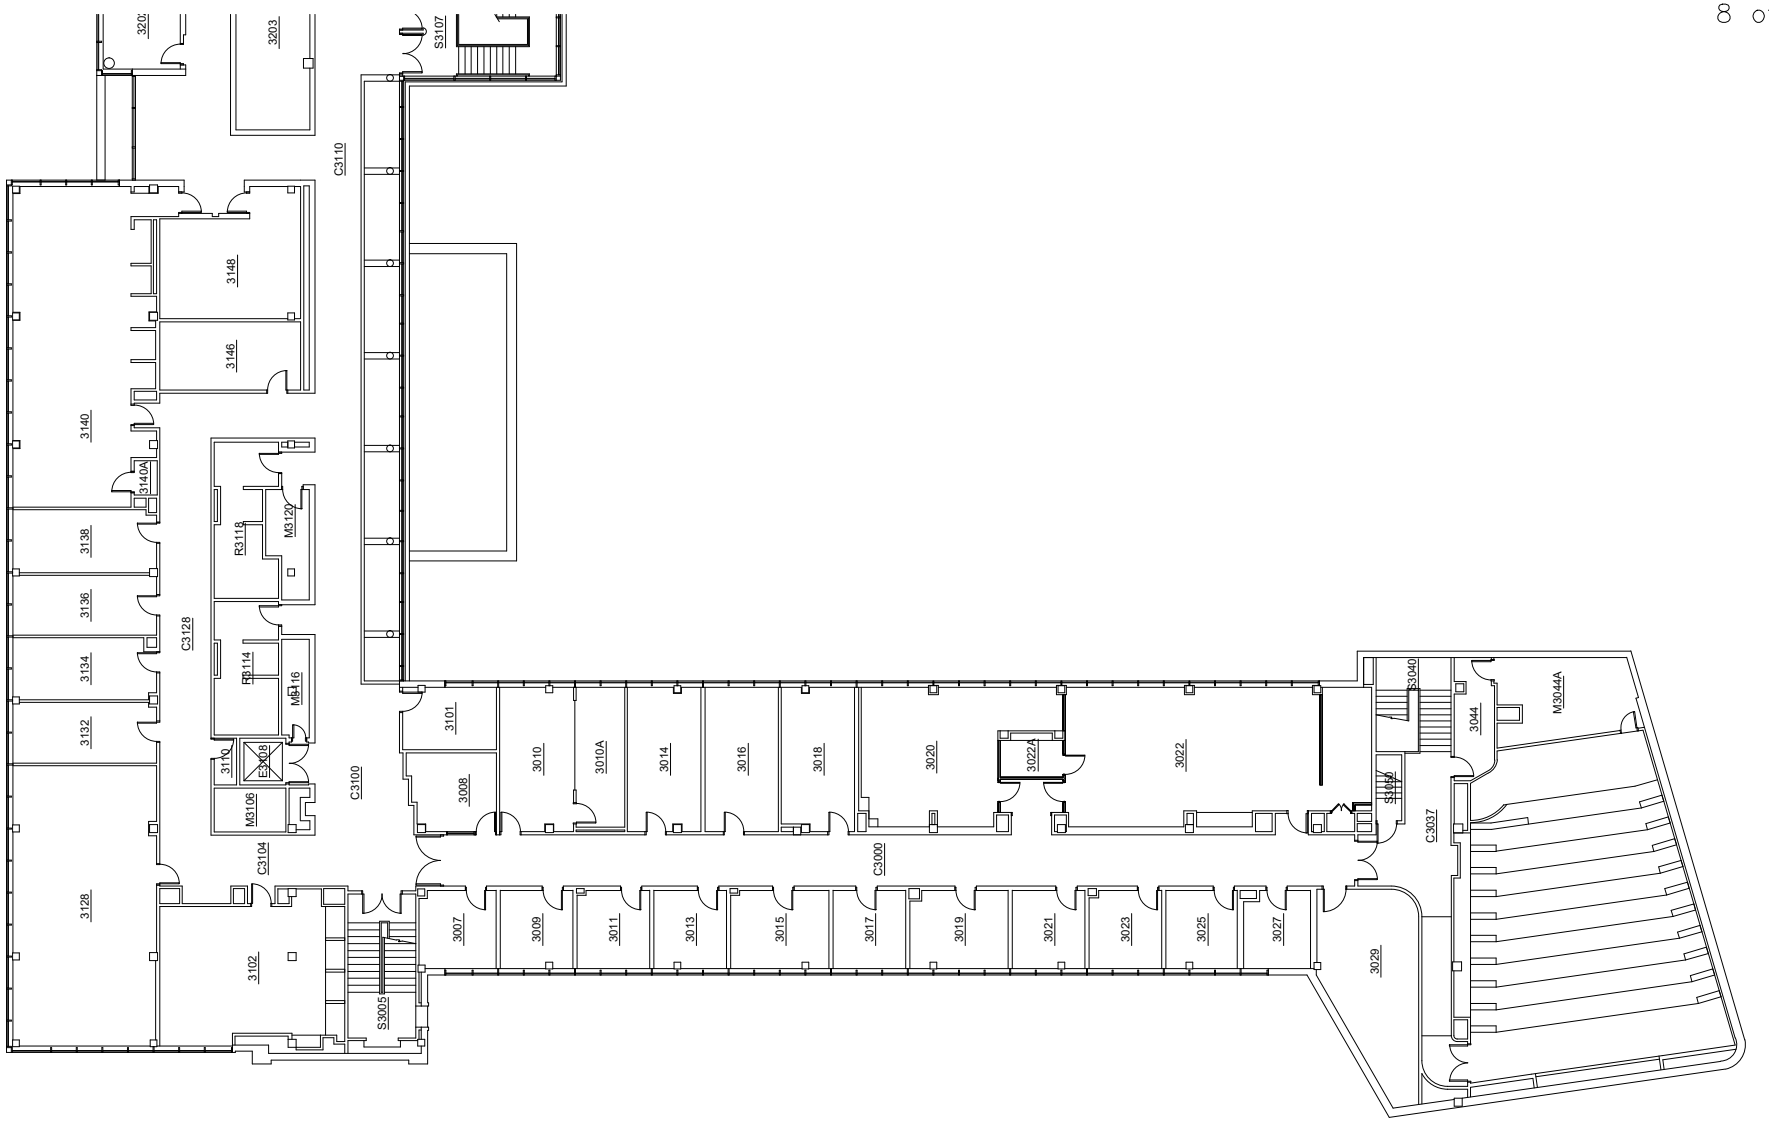

AGRONOMY BUILDING

IOWA STATE UNIVERSITY
AMES, IOWA

SCALE 1"=30' 1952

THIRD FLOOR PLAN

REVISED AUG 2024