NO. BF0201

2 of 3

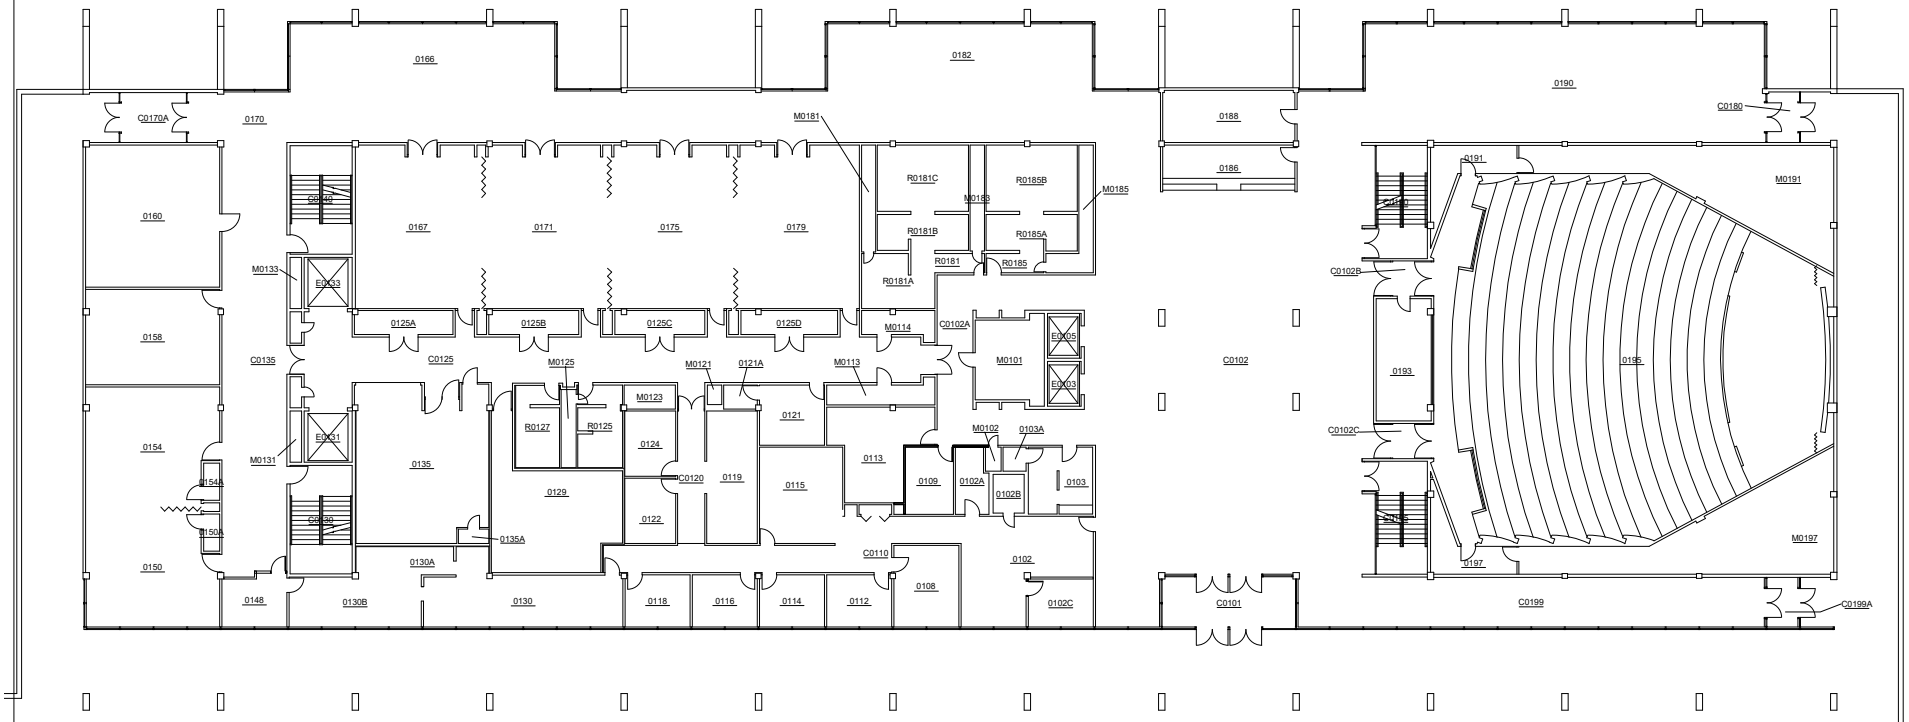

SCHEMAN BUILDING

IOWA STATE UNIVERSITY
AMES, IOWA

SCALE 1"=40' 1975

REVISED APR 2025

FIRST FLOOR PLAN