INITIAL INSTALLATION LAYOUT

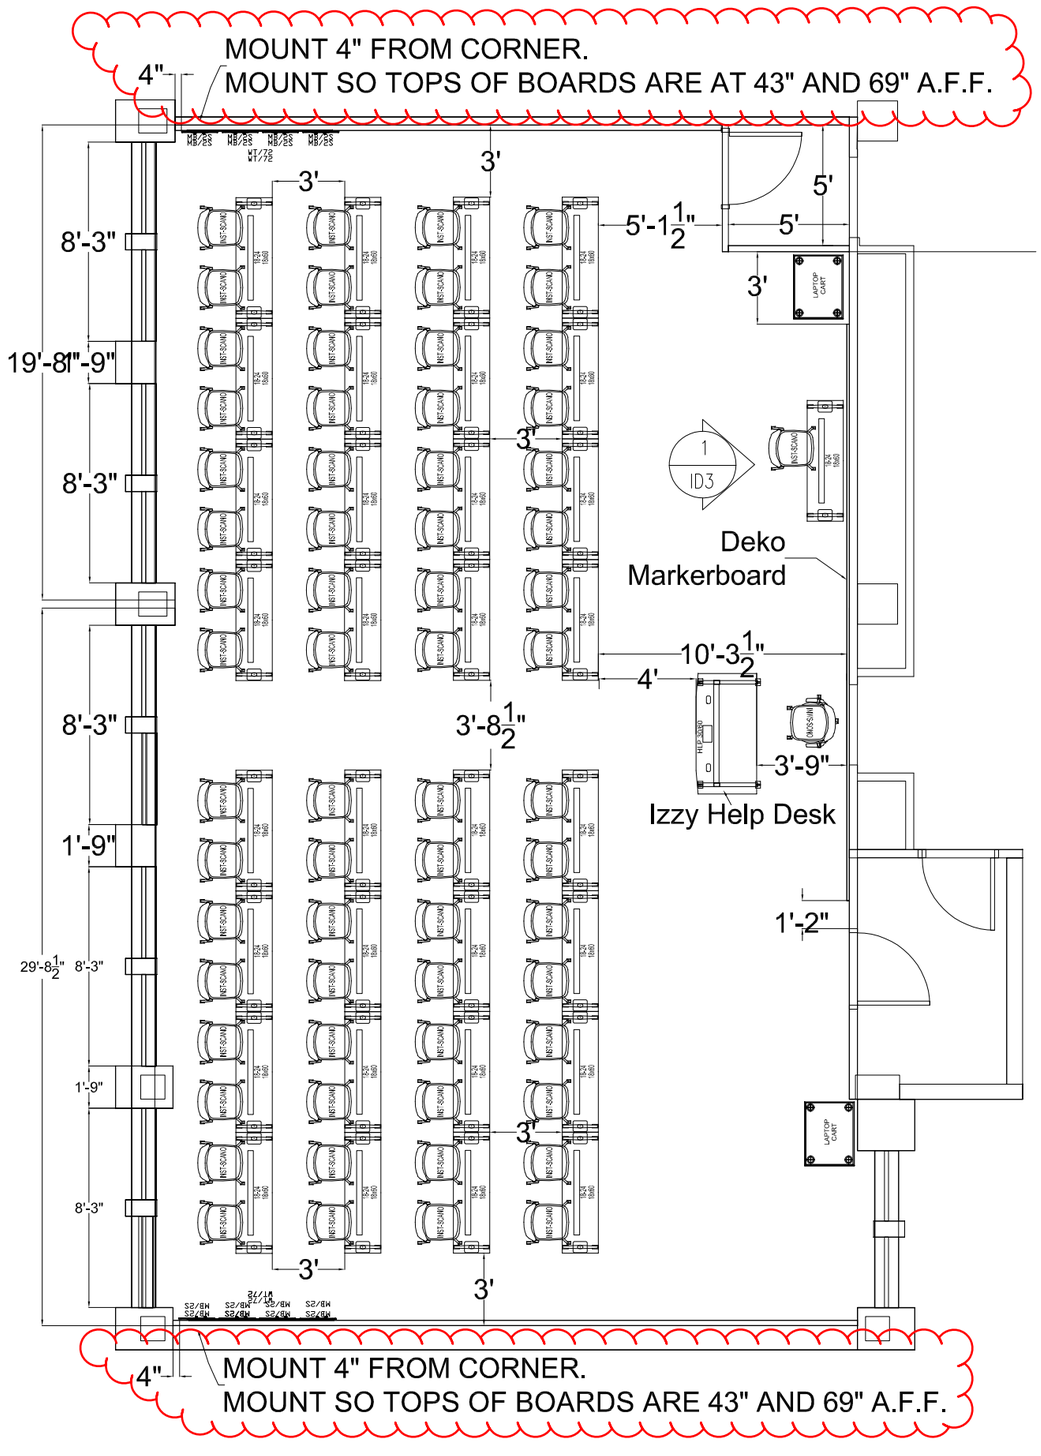

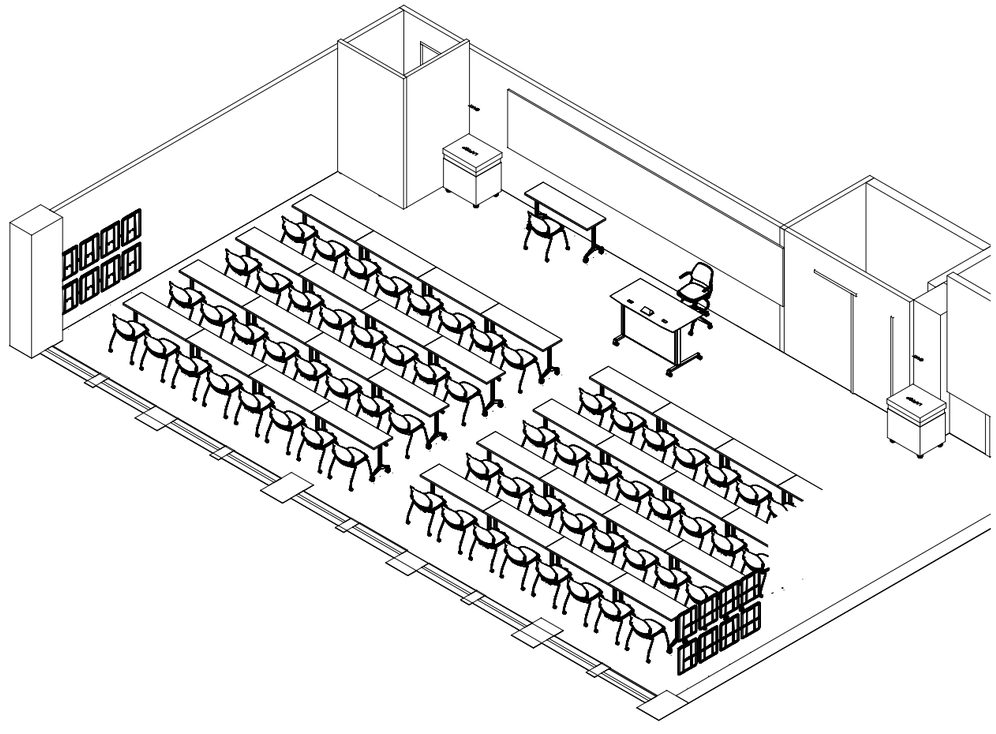

IOWA STATE UNIVERSITY
FACILITIES PLANNING & MANAGEMENT
DESIGN SERVICES

REVISIONS
1
2
3
4

DESIGNED BY
AM

CHECKED BY

SCALE

HEADY
160/162
SINGLE ROOM

DATE
12/18/2017

CAPITAL NUMBER
CP002357

PROJECT NUMBER
PR020527

ID4

SHEET 1 of 1

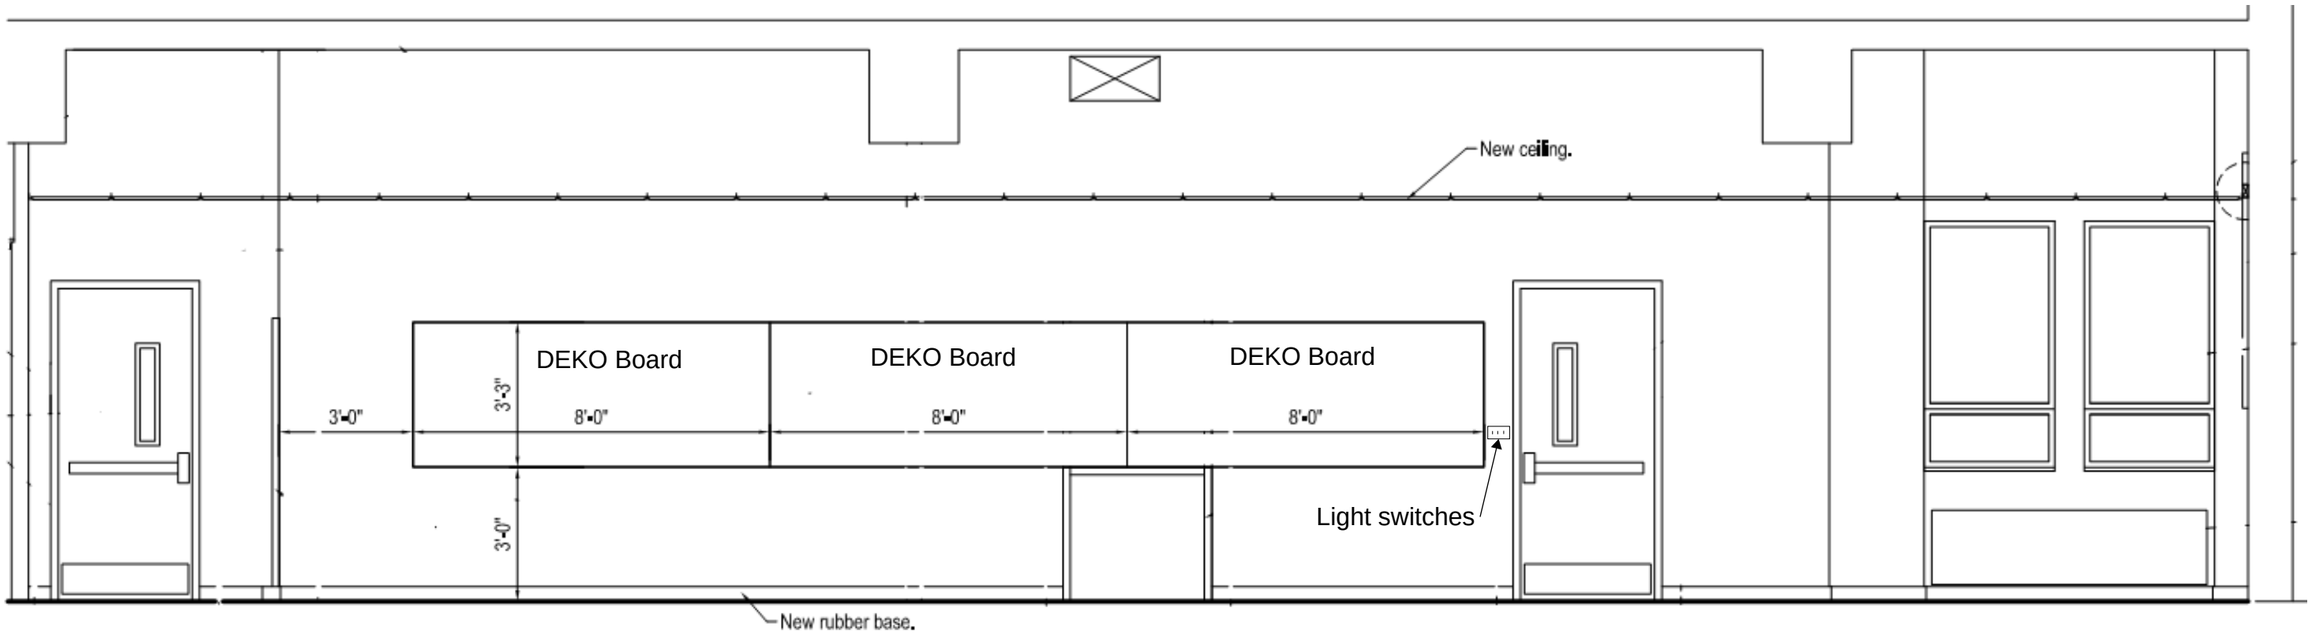

1
ID1

DEKO Markerboard Installation By Storey Kenworthy

Scale: Not To Scale

IOWA STATE UNIVERSITY
FACILITIES PLANNING & MANAGEMENT
DESIGN SERVICES

REVISIONS
1
2
3
4

DESIGNED BY
AM

CHECKED BY

SCALE
NTS

HEADY
160/162
SINGLE ROOM

DATE
12/15/2017

CAPITAL NUMBER
CP002357

PROJECT NUMBER
PR020527

ID3

SHEET 1 of 3

LAYOUT C

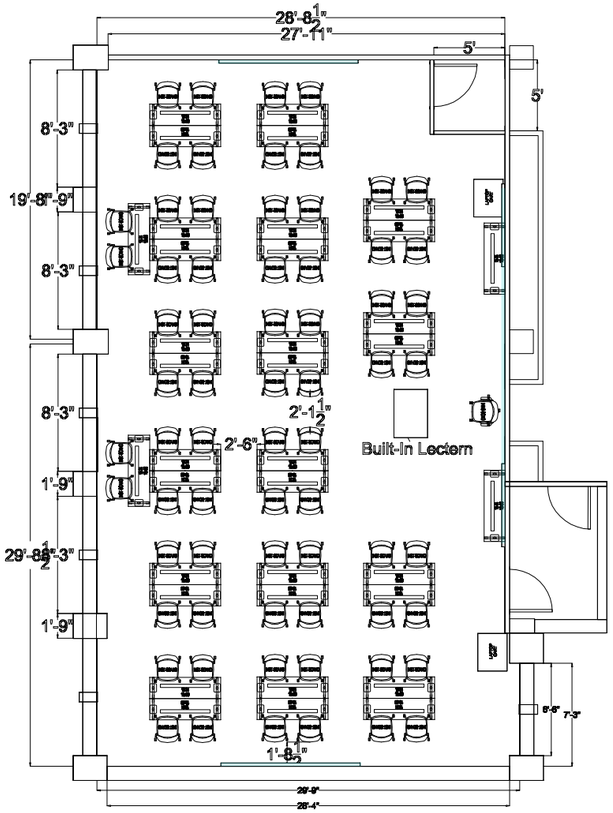

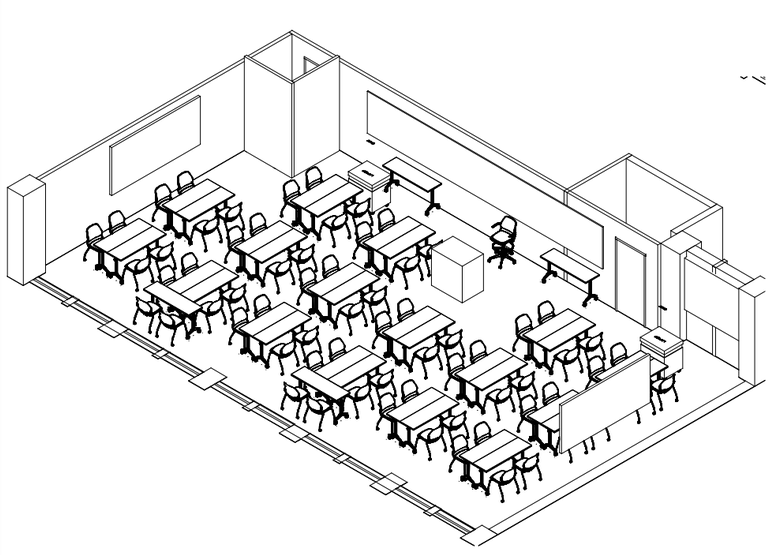

LAYOUT D

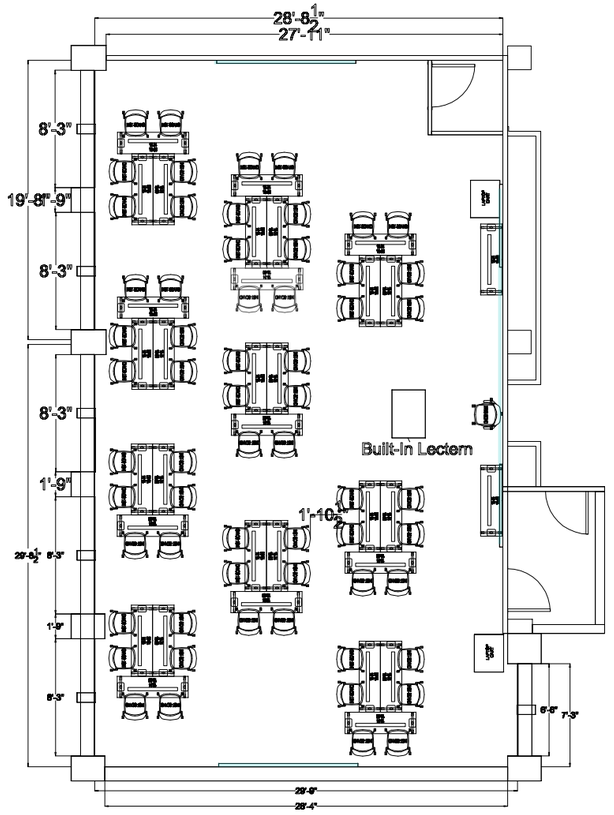

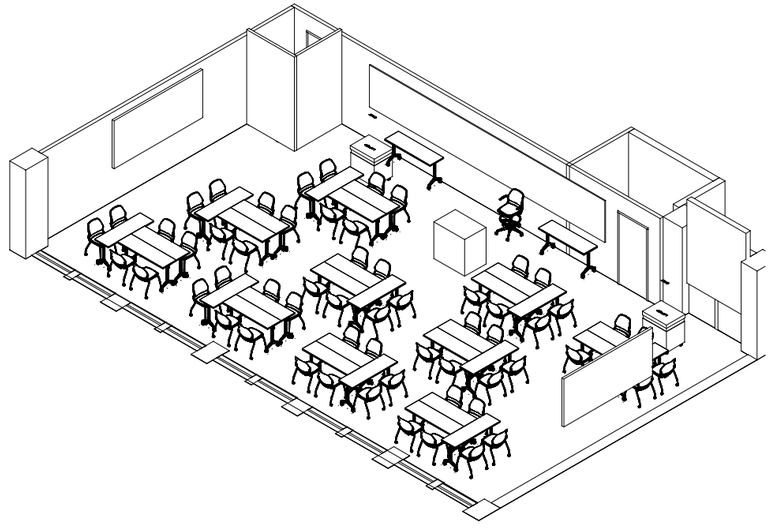

OVERVIEW OF ALL LAYOUTS

Seat's 64 Students
Tables are 18x60
Built in Lectern

For Department Reference
Not For Installation

IOWA STATE UNIVERSITY
FACILITIES PLANNING & MANAGEMENT
DESIGN SERVICES

REVISIONS
1
2
3
4

DESIGNED BY
AM

CHECKED BY

SCALE

HEADY
160/162
SINGLE ROOM

DATE
08/28/2017

CAPITAL NUMBER
CP002357

PROJECT NUMBER
PR020527

1

ID2

SHEET 1 of 1

LAYOUT A

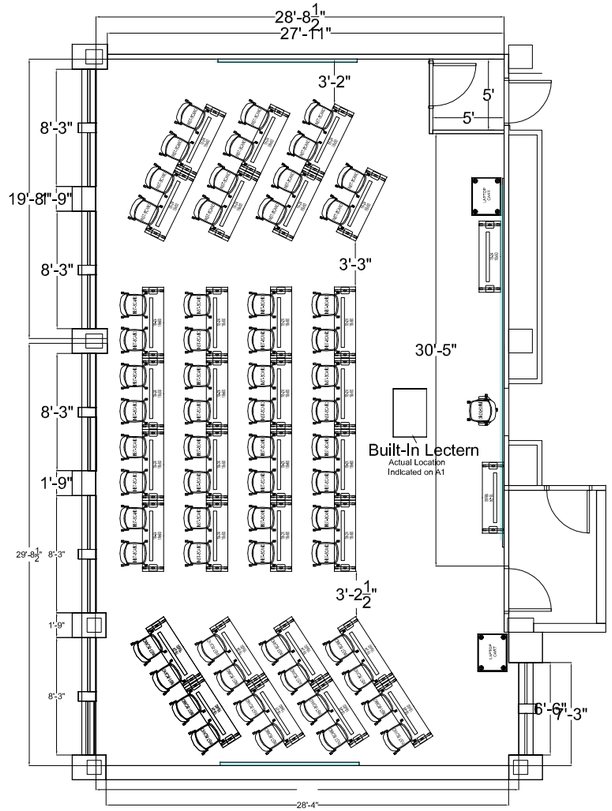

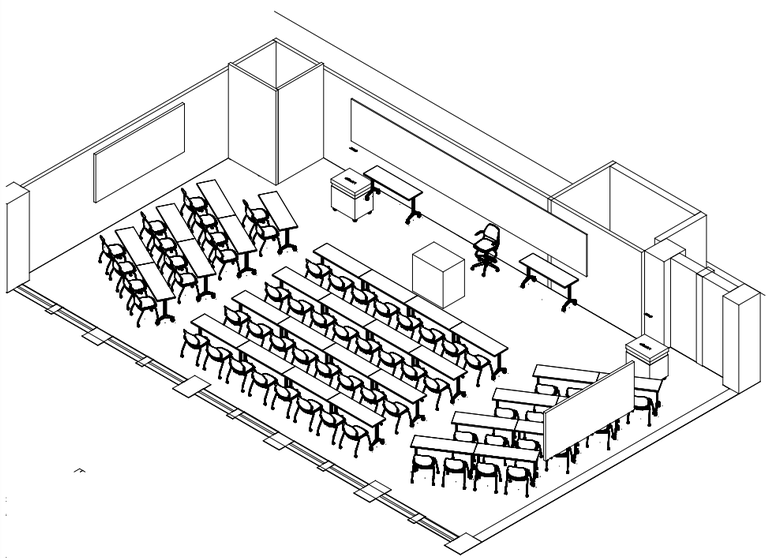

LAYOUT B

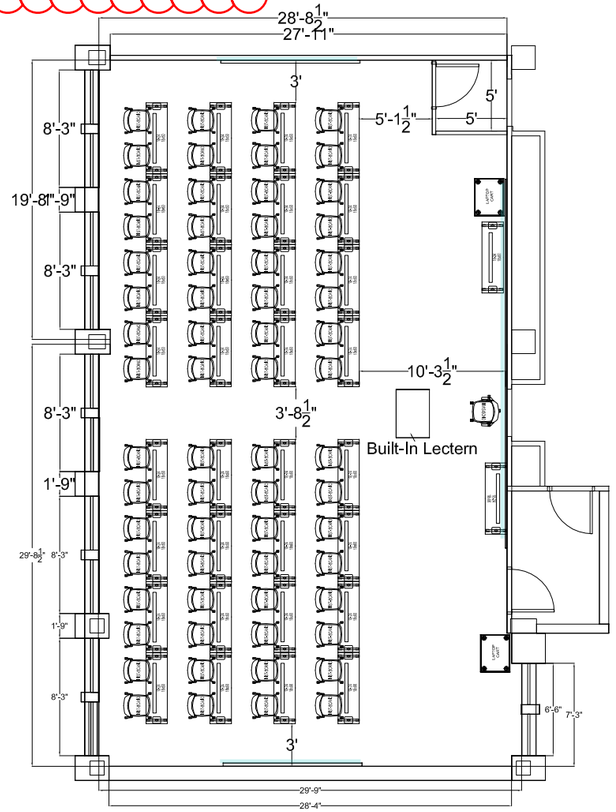

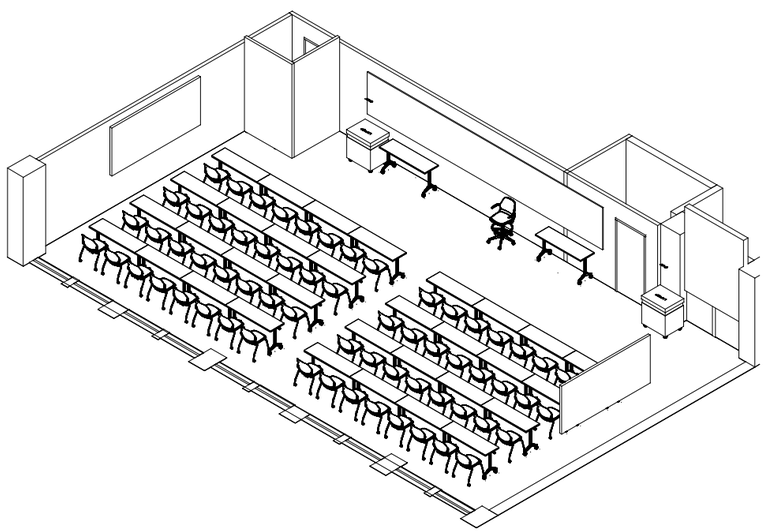

OVERVIEW OF ALL LAYOUTS

Seat's 64 Students
Tables are 18x60
Built in Lectern

For Department Reference
Not For Installation

IOWA STATE UNIVERSITY
FACILITIES PLANNING & MANAGEMENT
DESIGN SERVICES

REVISIONS
1
2
3
4

DESIGNED BY
AM

CHECKED BY

SCALE

HEADY
160/162
SINGLE ROOM

DATE
08/28/2017

CAPITAL NUMBER
CP002357

PROJECT NUMBER
PR020527

1

ID1

SHEET 1 of 1