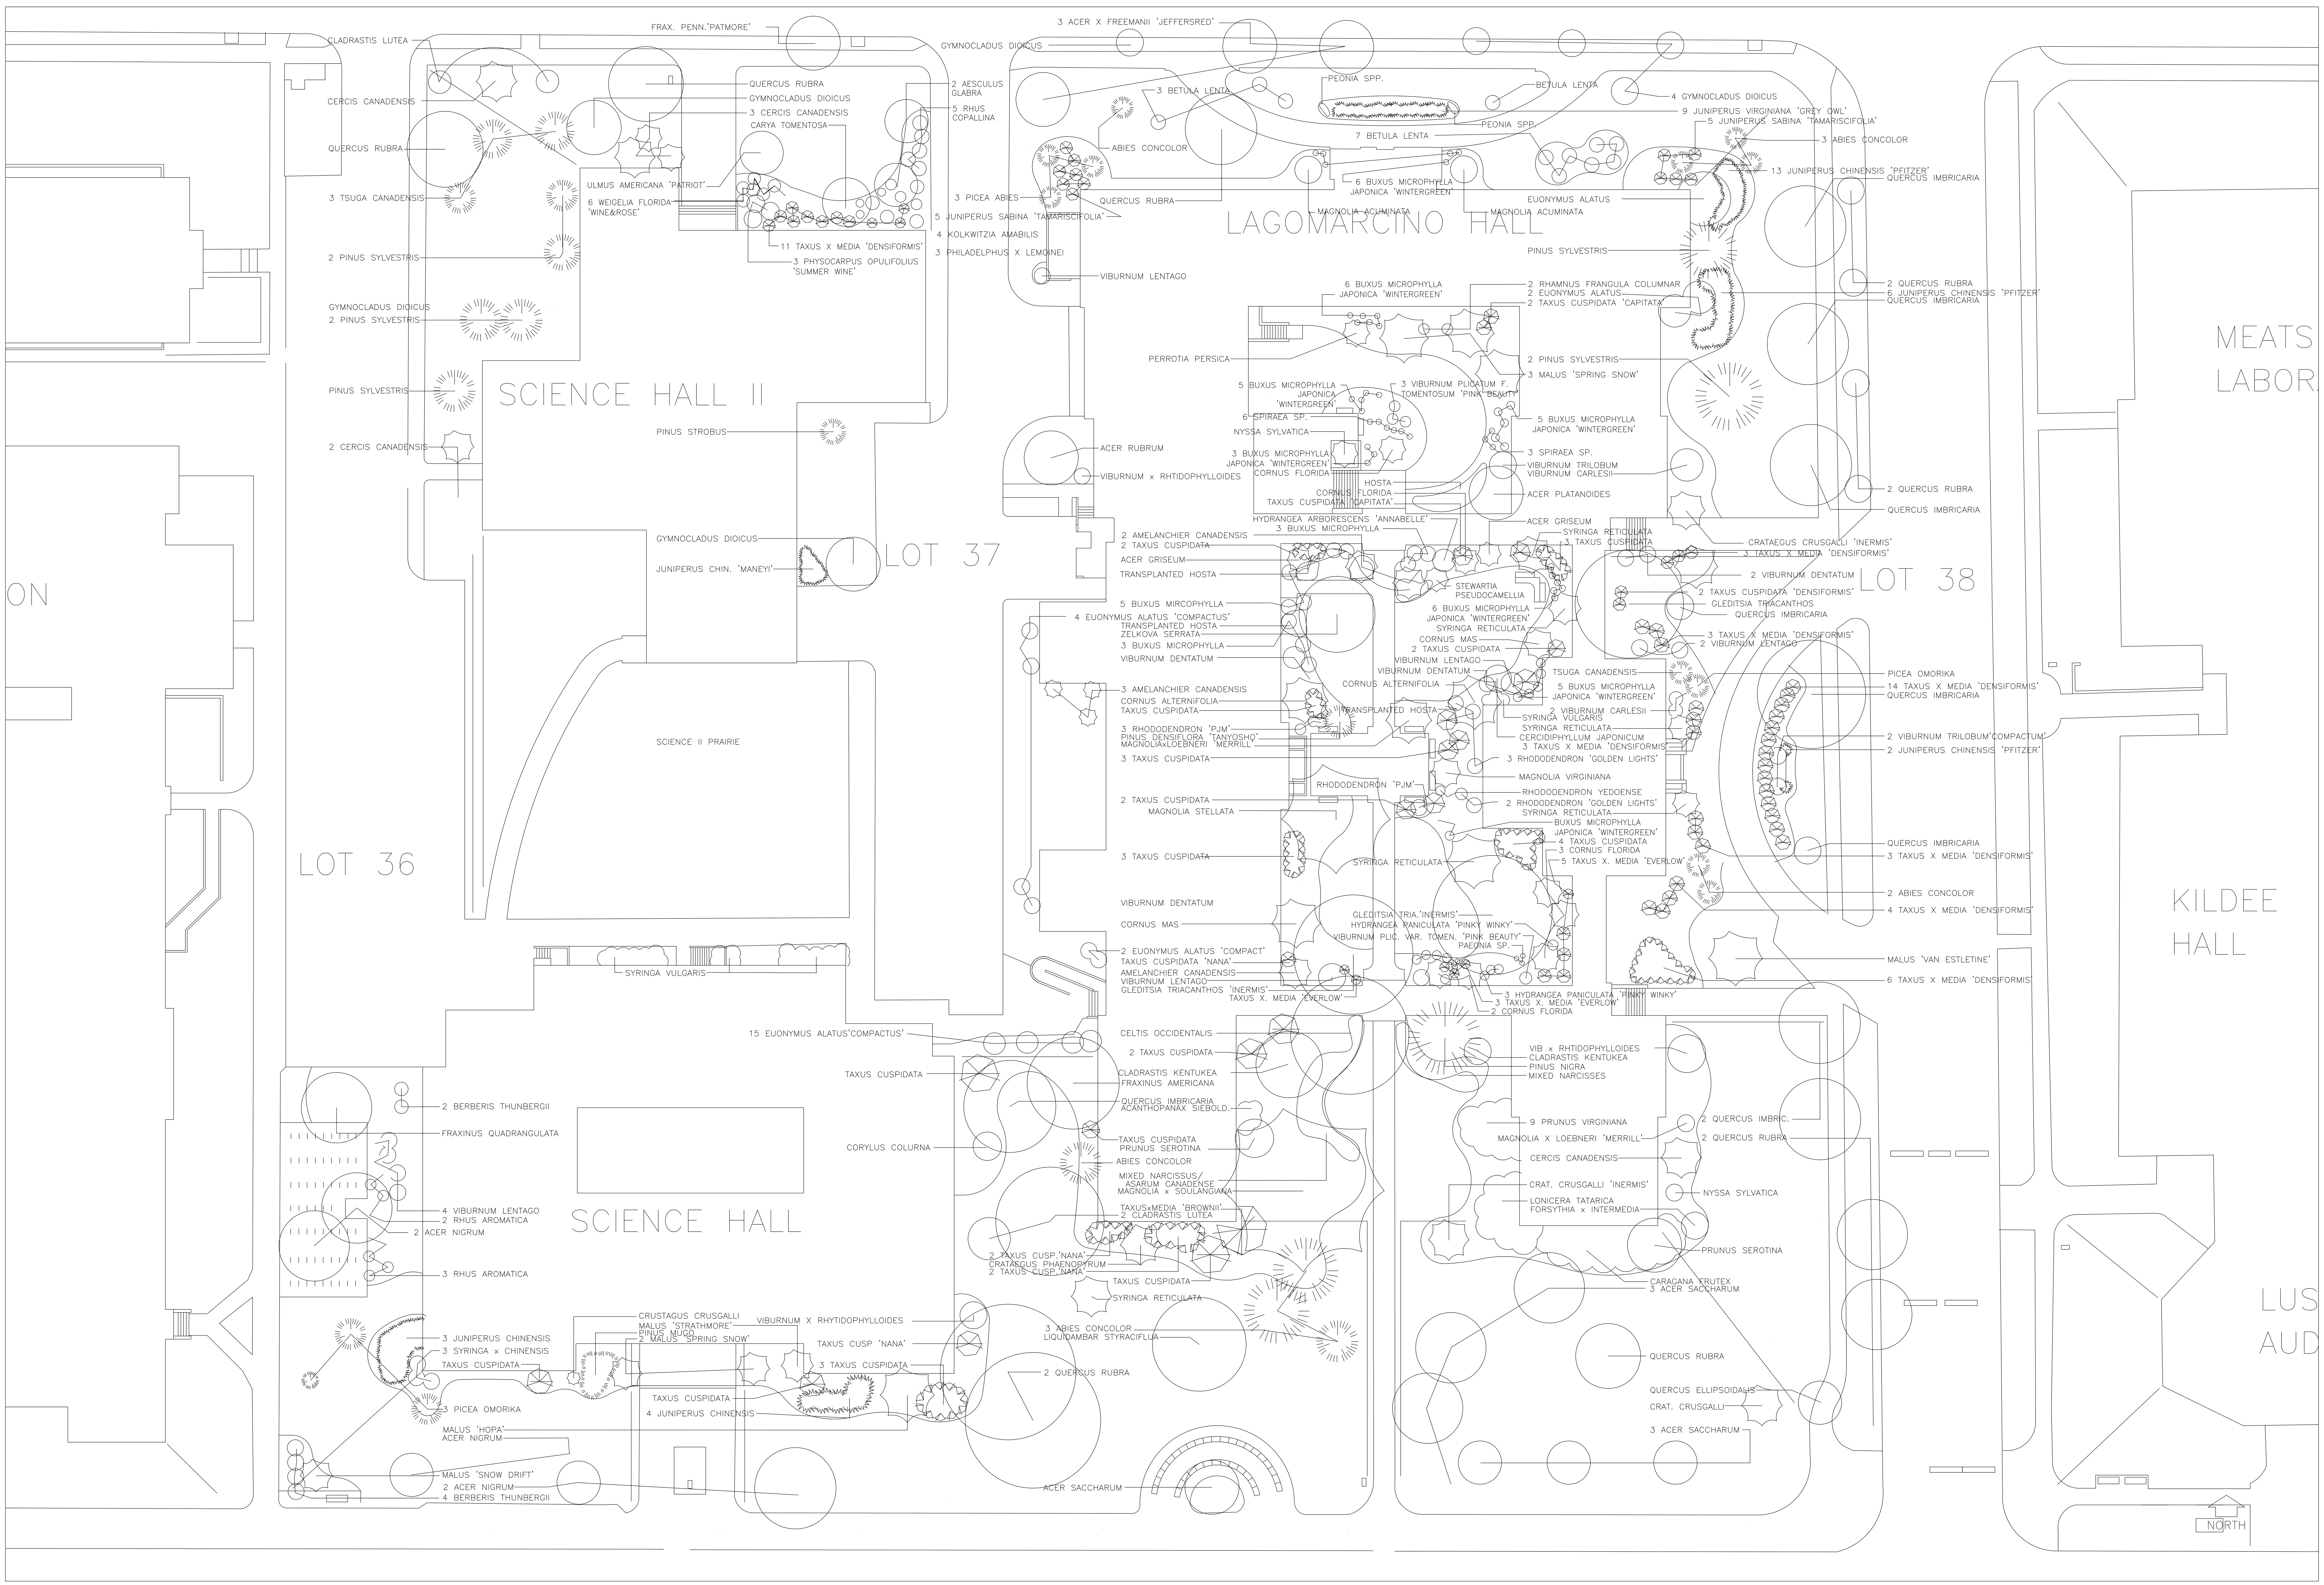

IOWA STATE UNIVERSITY
FACILITIES PLANNING & MANAGEMENT

TOTAL INVENTORY
Aubry 6/25/2015

UPDATED
SCHWARTZ 4/18/2017

SCALE
AS NOTED

REQUEST NO.

IOWA STATE UNIVERSITY
CAMPUS PLANT INVENTORY

PLANT- 17

SHEET NO.
A101