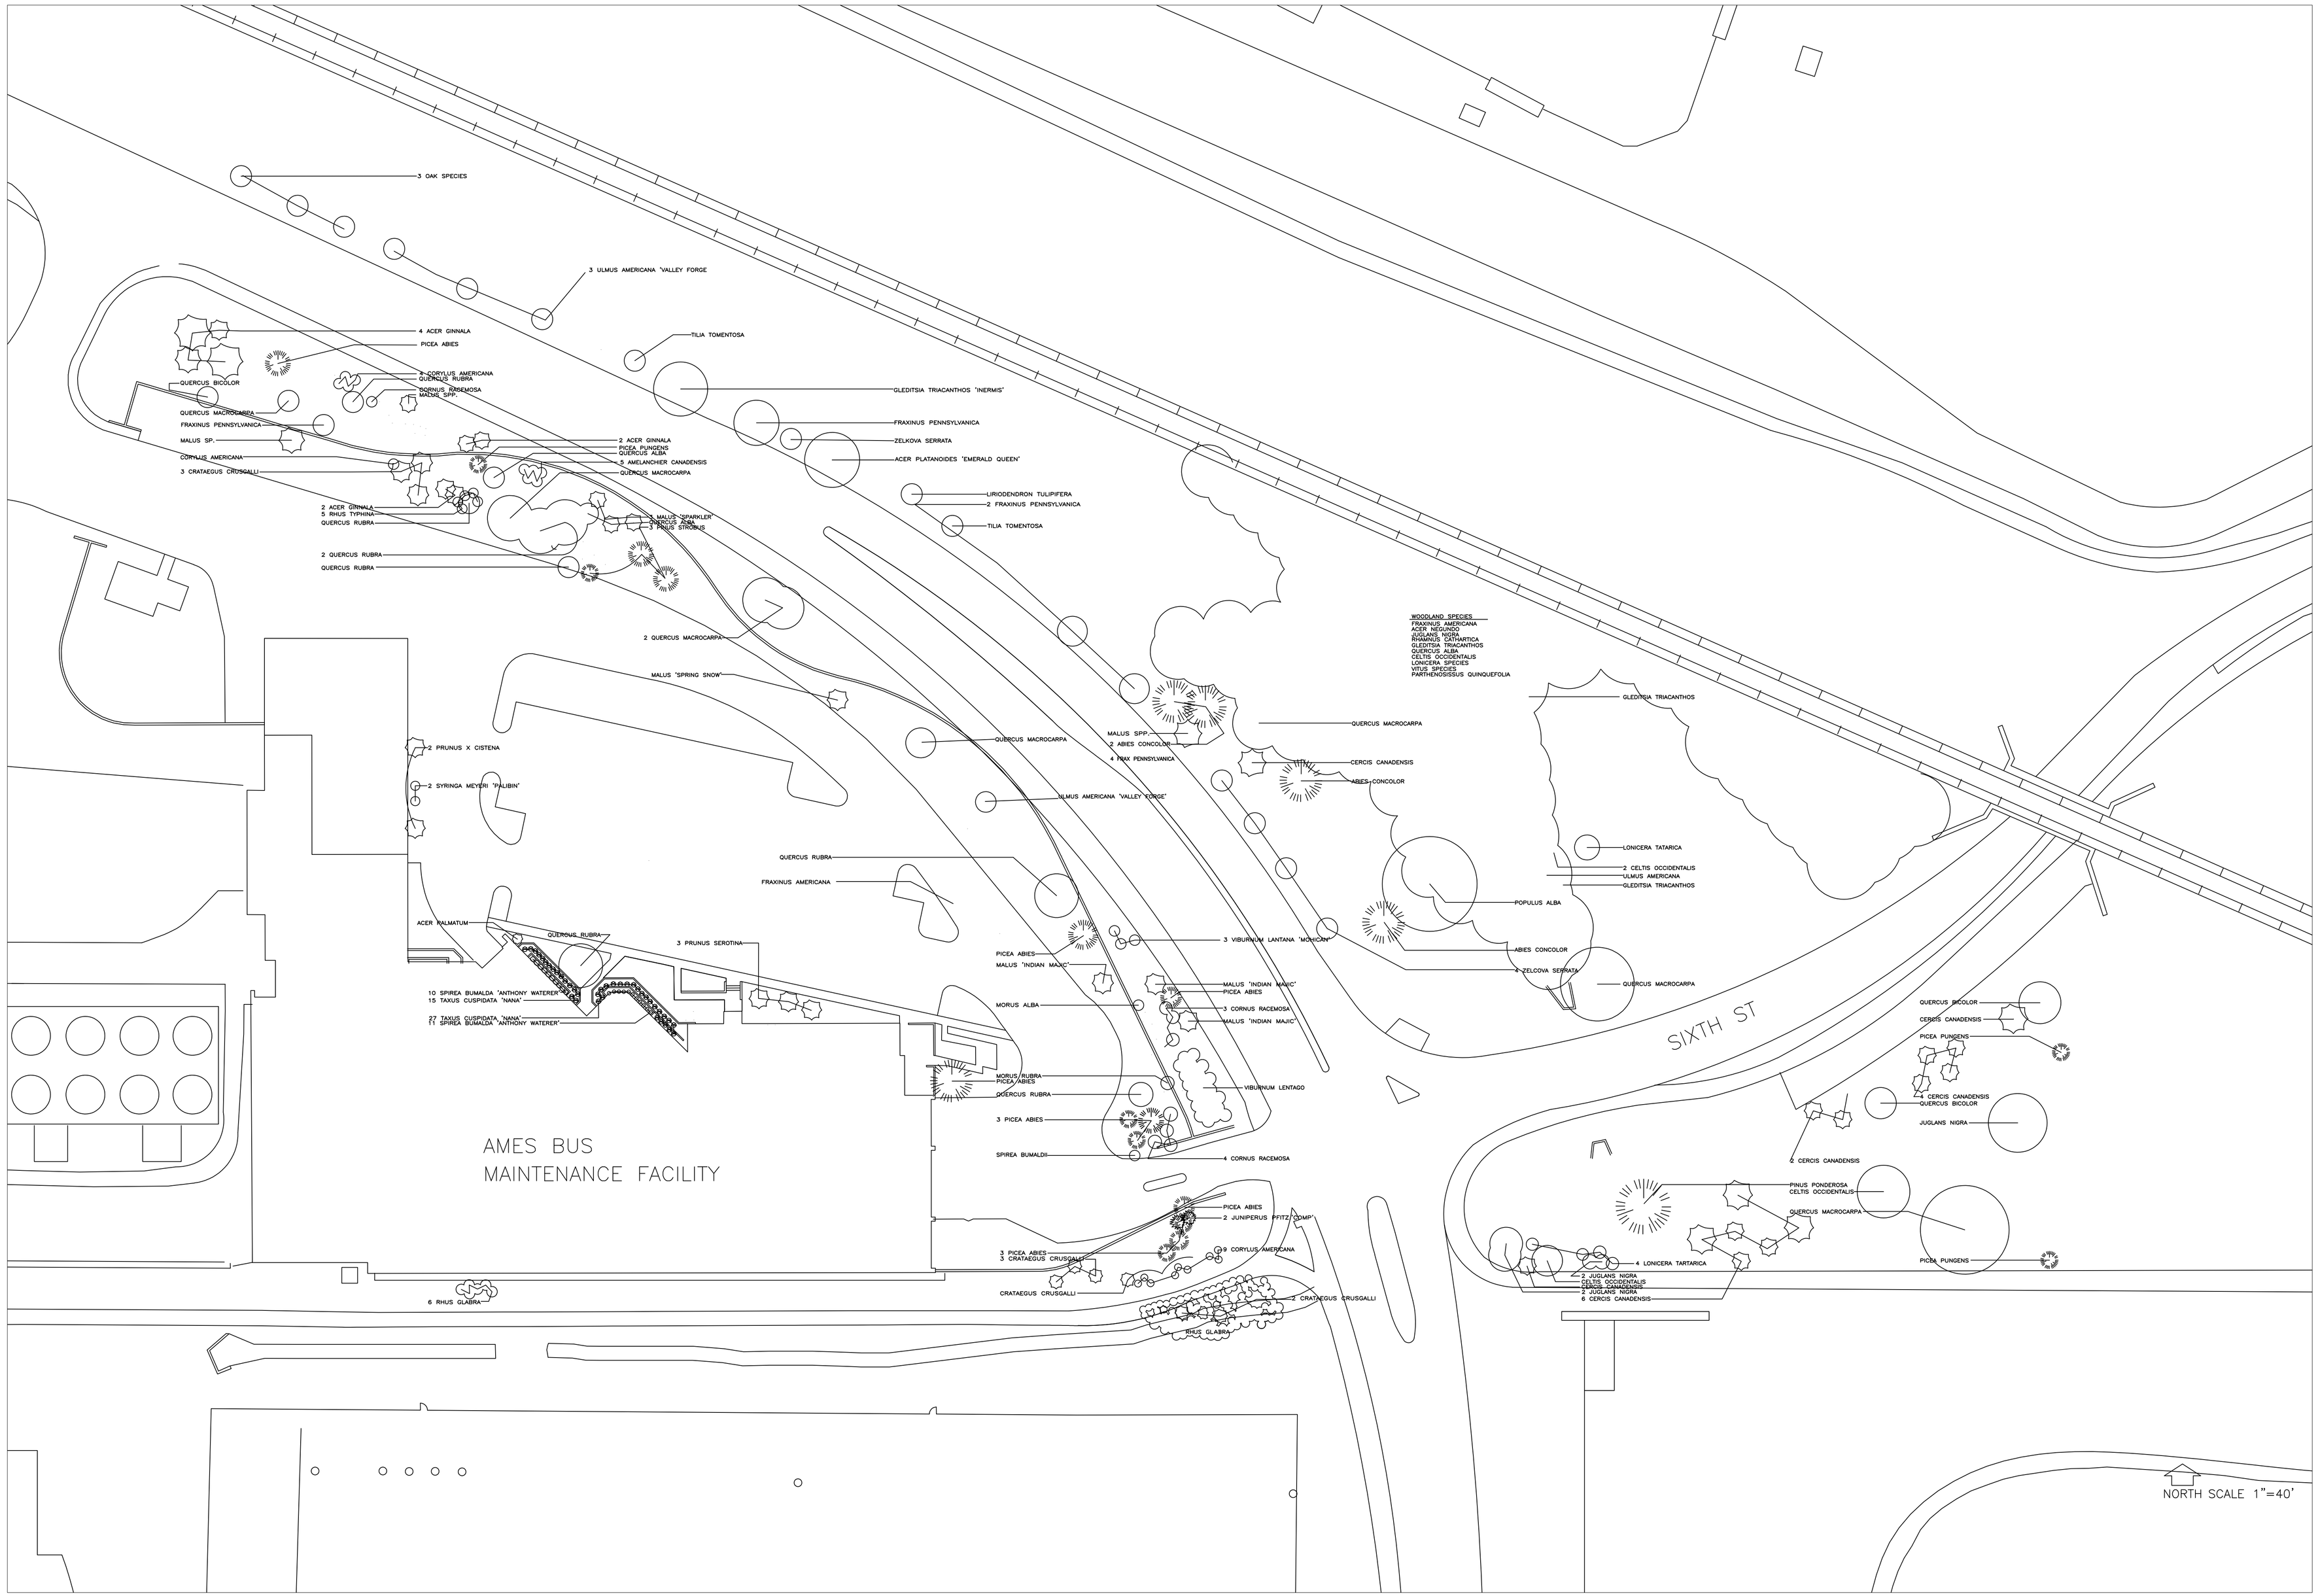

IOWA STATE UNIVERSITY

FACILITIES PLANNING & MANAGEMENT

TOTAL INVENTORY
BLAZING 6/06

UPDATED
SCHWARTZ 12/17

SCALE AS NOTED

REQUEST NO.

IOWA STATE UNIVERSITY
CAMPUS PLANT INVENTORY

PLANT-21

SHEET NO.
A101

File: C:\Users\lauras2\Desktop\xref\Plant-21 24x36 (1).pdf
Warning: Unresolved or invalid reference