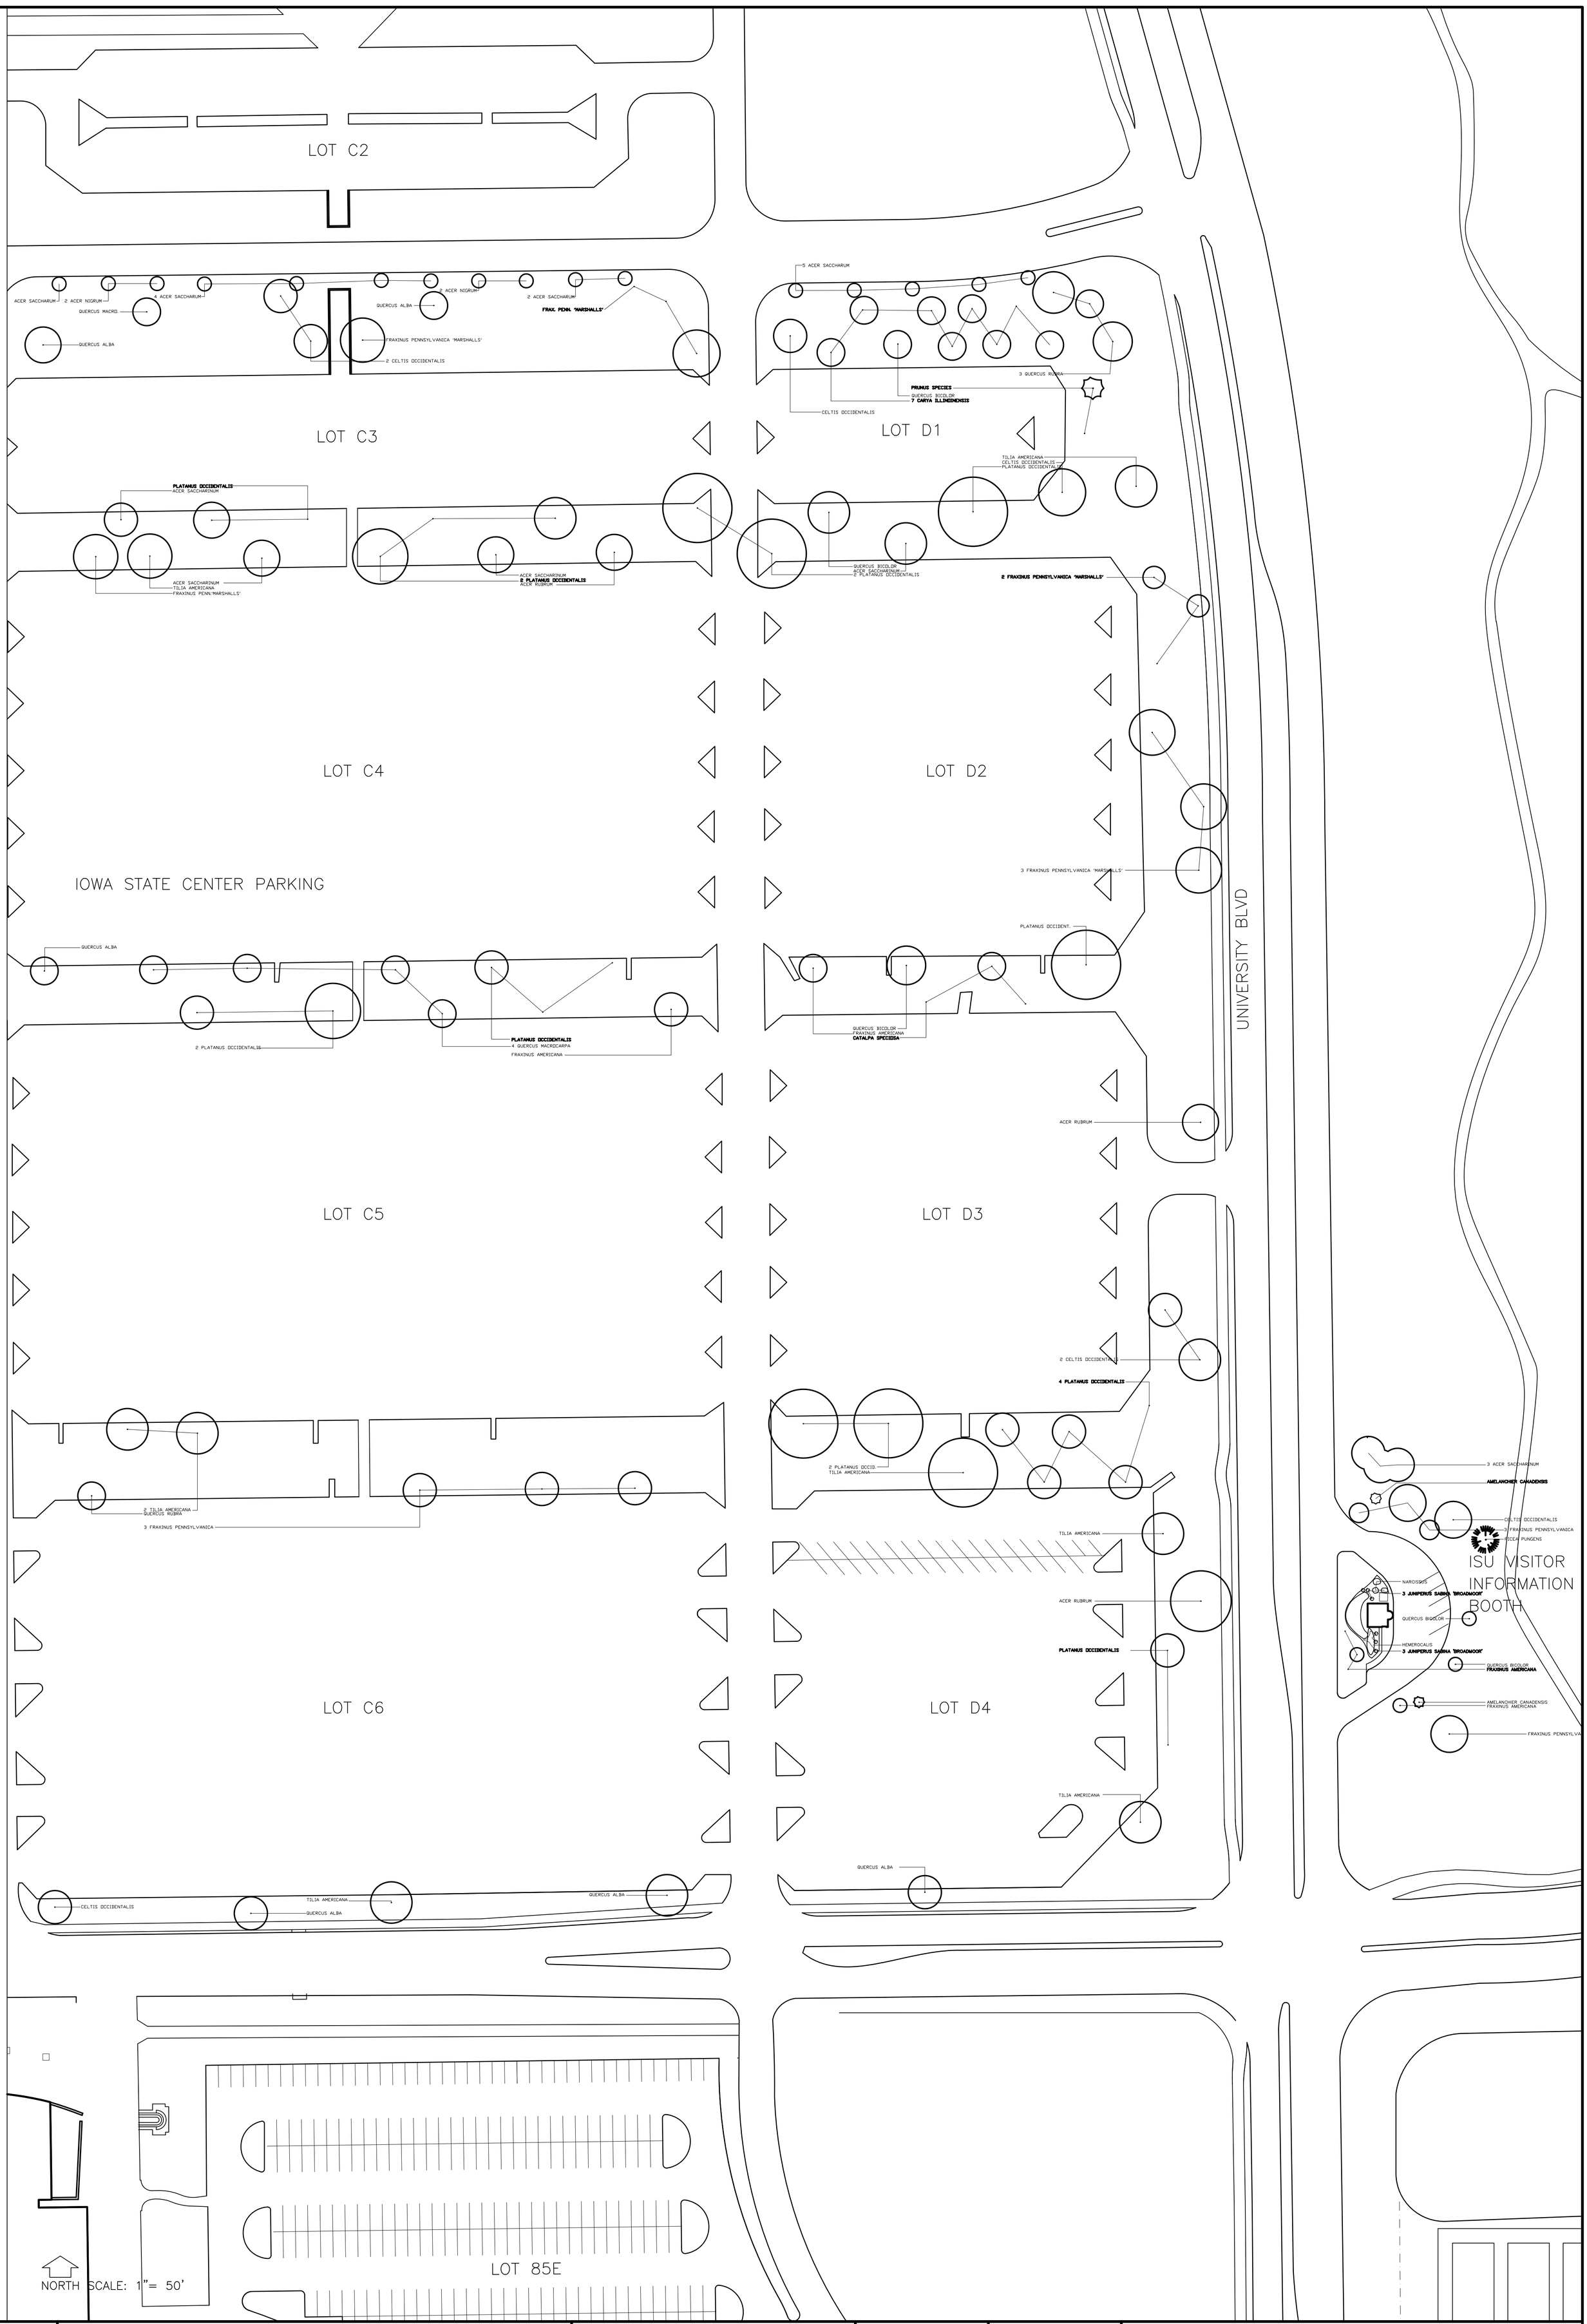

SHEET NO. A101	IOWA STATE UNIVERSITY CAMPUS PLANT INVENTORY		APPROVED BY	COMPLETED JUNE 05, 2014	IOWA STATE UNIVERSITY
			CHECKED BY S JENSEN	ISSUED	
	Plant–52	REQUEST NO. / SCALE 1" = 50'	DESIGNED BY G.A. HINGTGEN	DATE	FACILITIES PLANNING & MANAGEMENT