NO. BC1201A
4 of 9

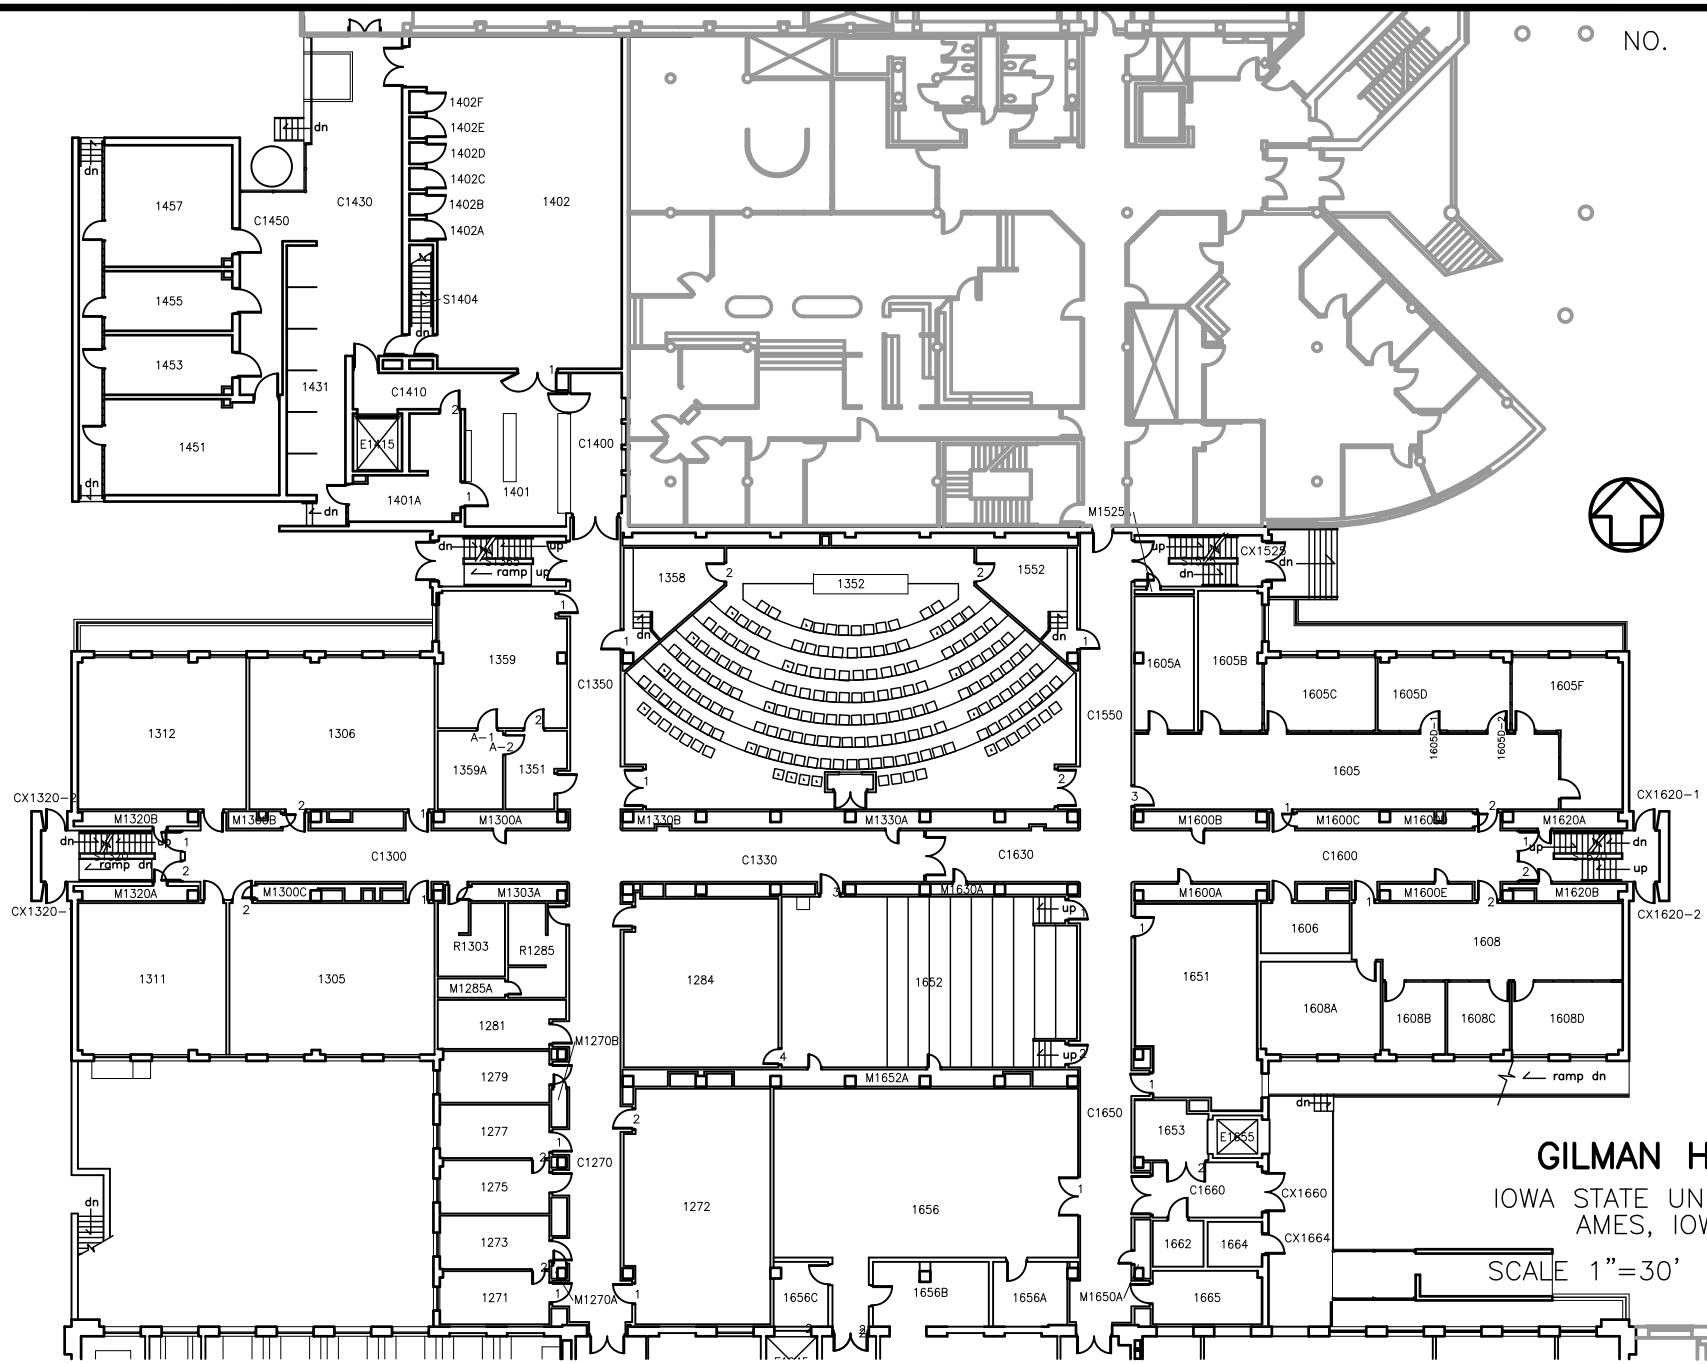

GILMAN HALL

IOWA STATE UNIVERSITY
AMES, IOWA

SCALE 1"=30' 1964

FIRST FLOOR PLAN – ADDITION

REVISED SEPT 2012