NO. BC1201

3 of 9

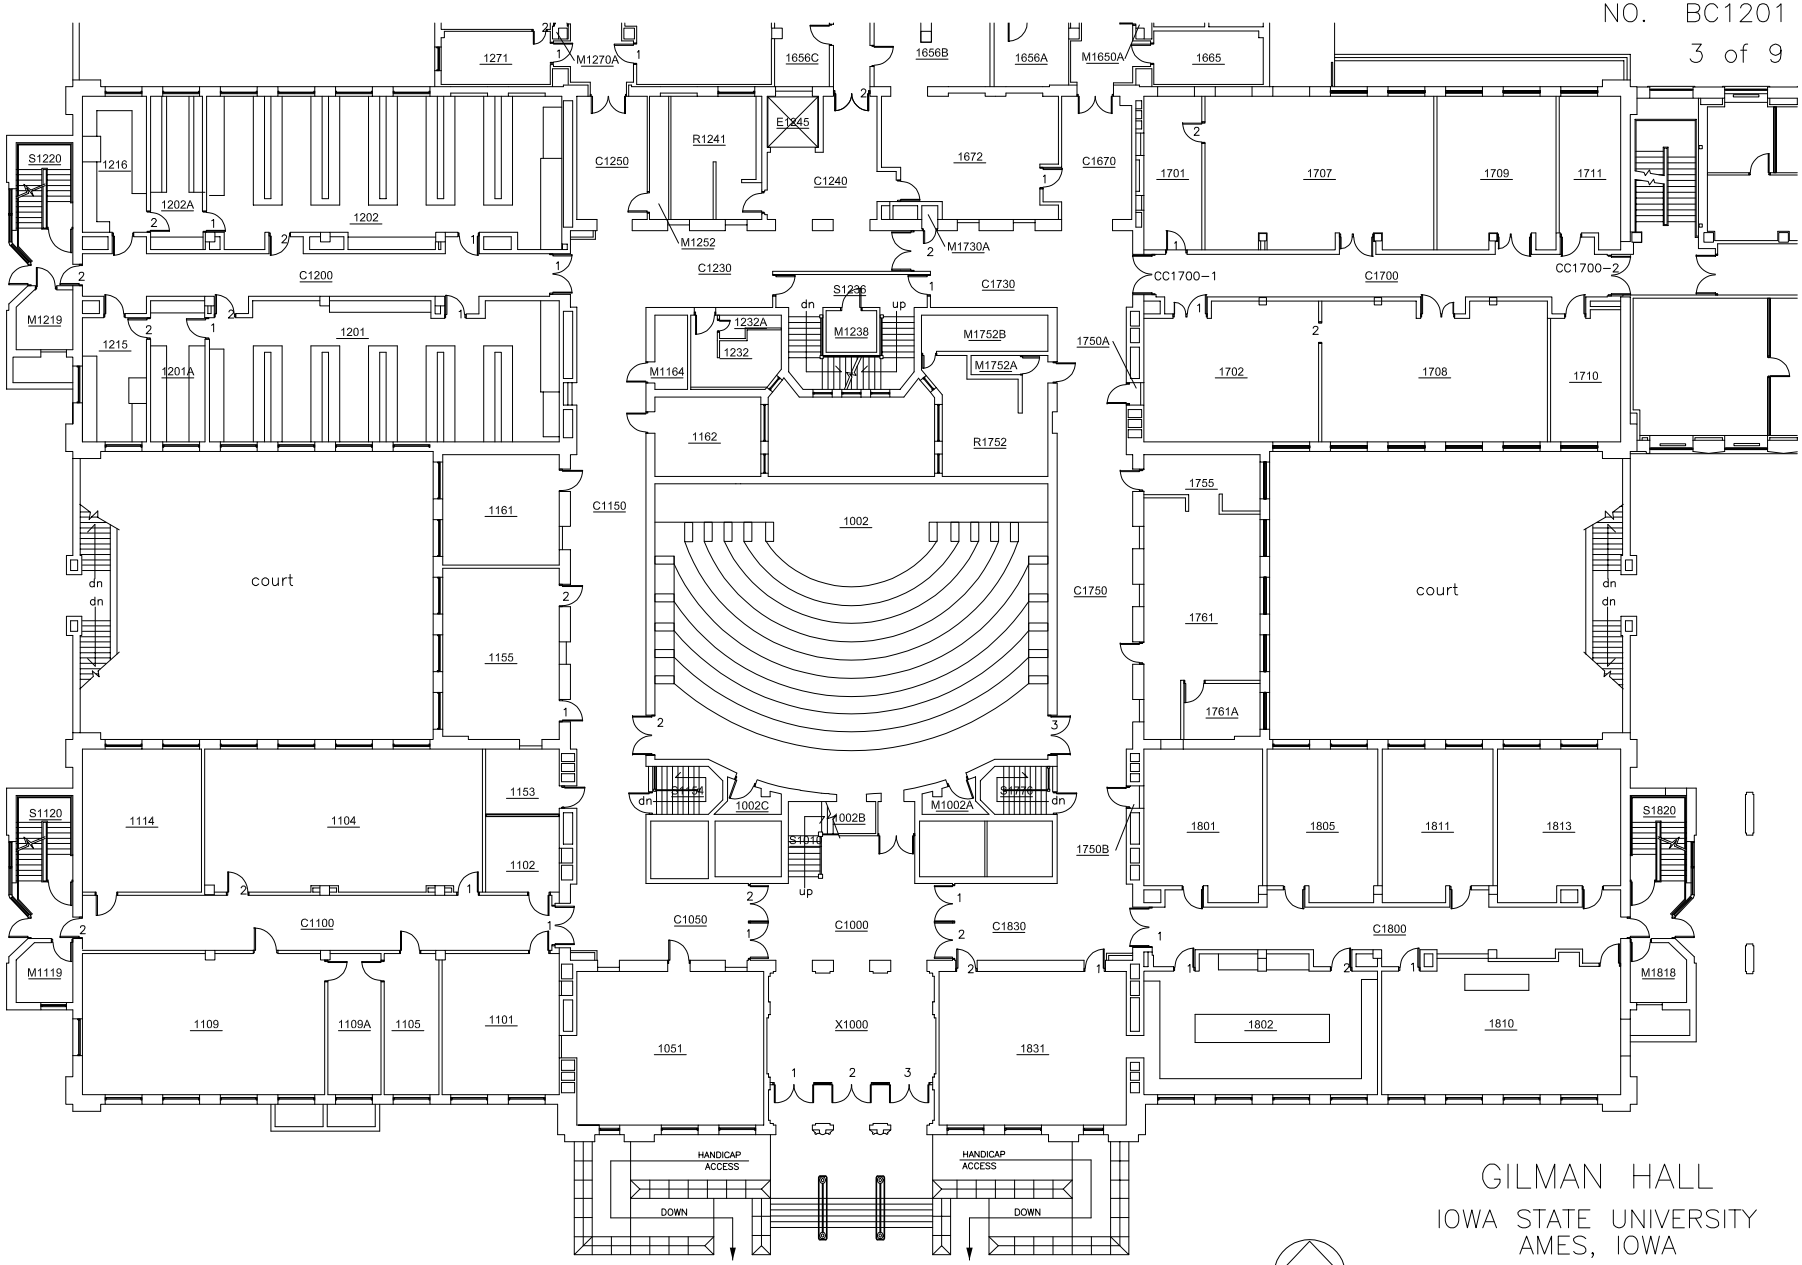

GILMAN HALL

IOWA STATE UNIVERSITY
AMES, IOWA

SCALE 1"=30' 1913

FIRST FLOOR PLAN

REVISED MAY 2023