NO. BA7103
5 of 8

MEMORIAL UNION

IOWA STATE UNIVERSITY
AMES, IOWA

SCALE 1"=40' 1927

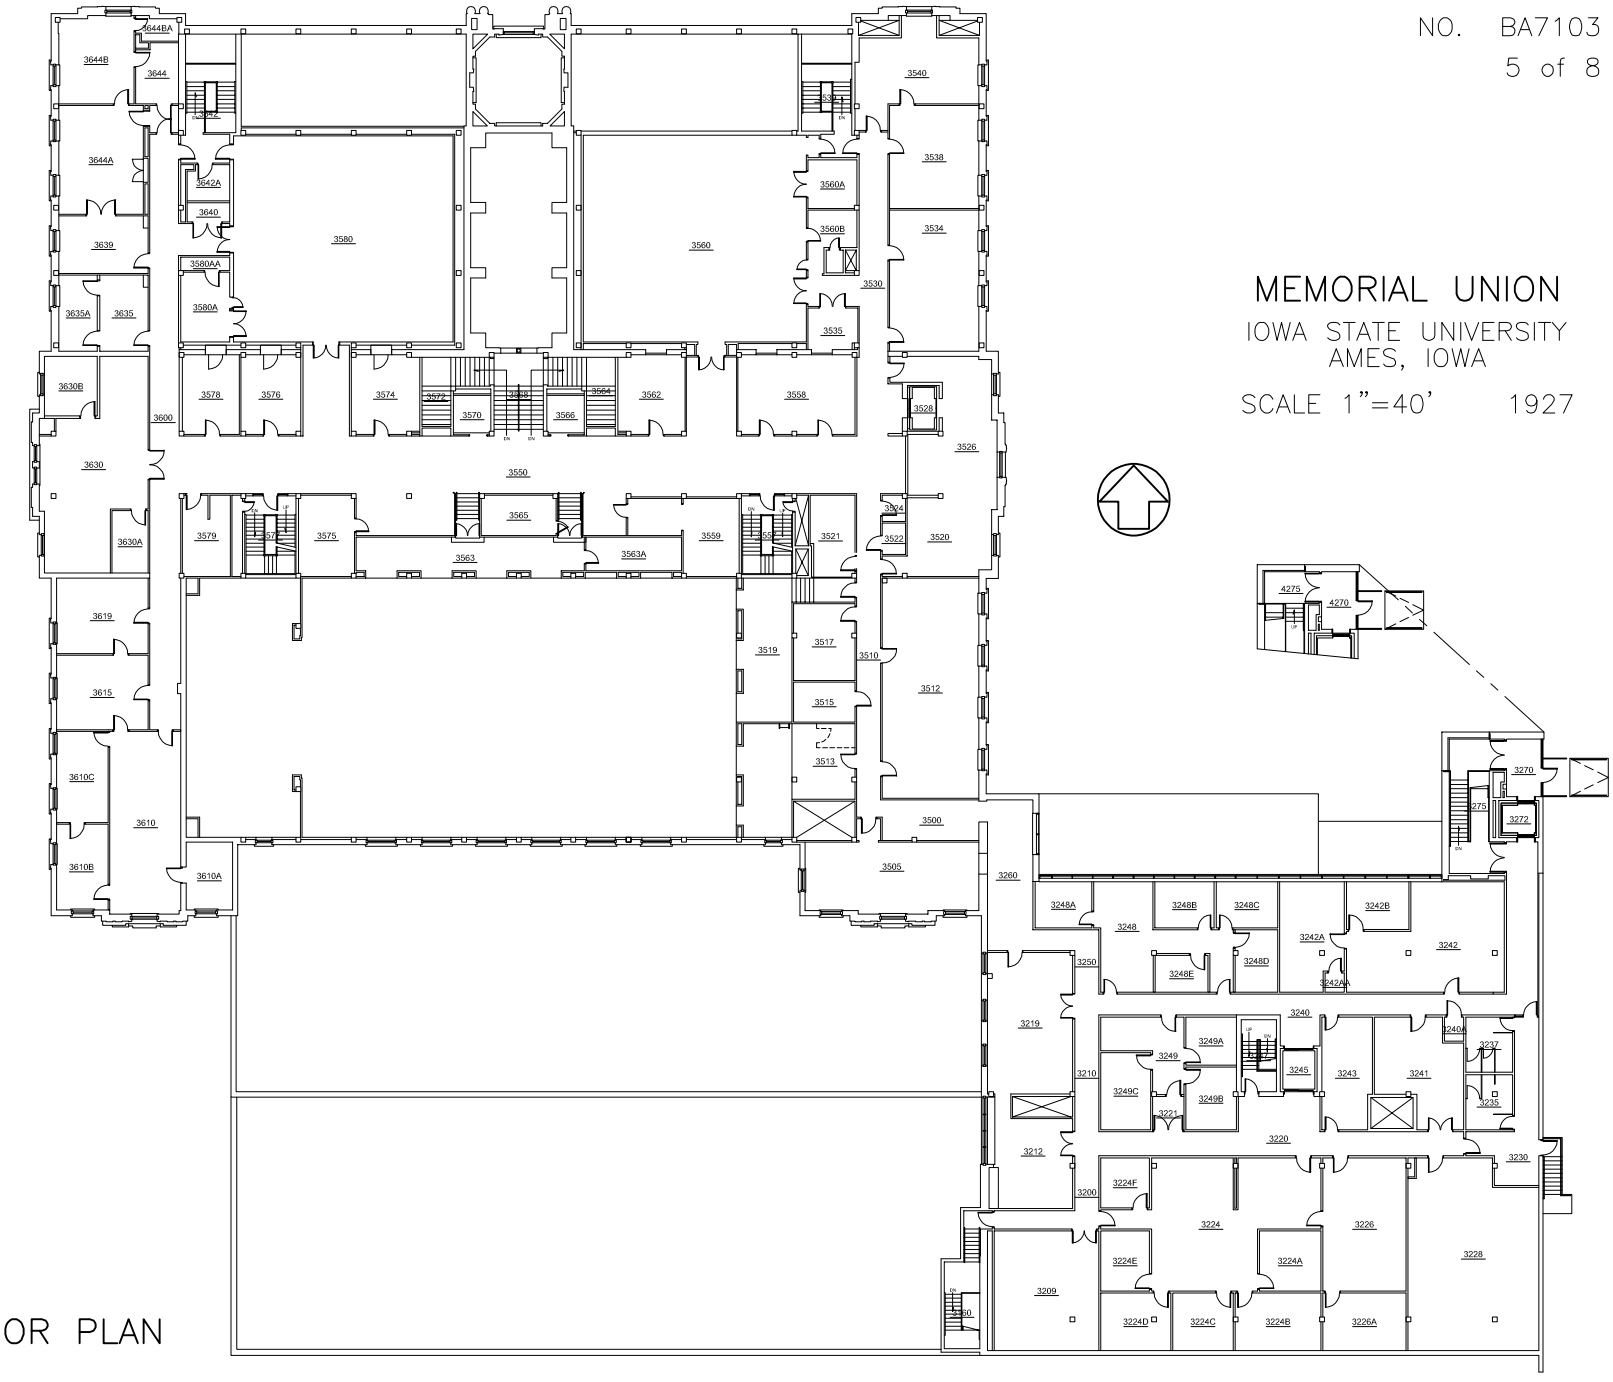

THIRD FLOOR PLAN

REVISED MAR 2022