NO. BD1101

3 of 8

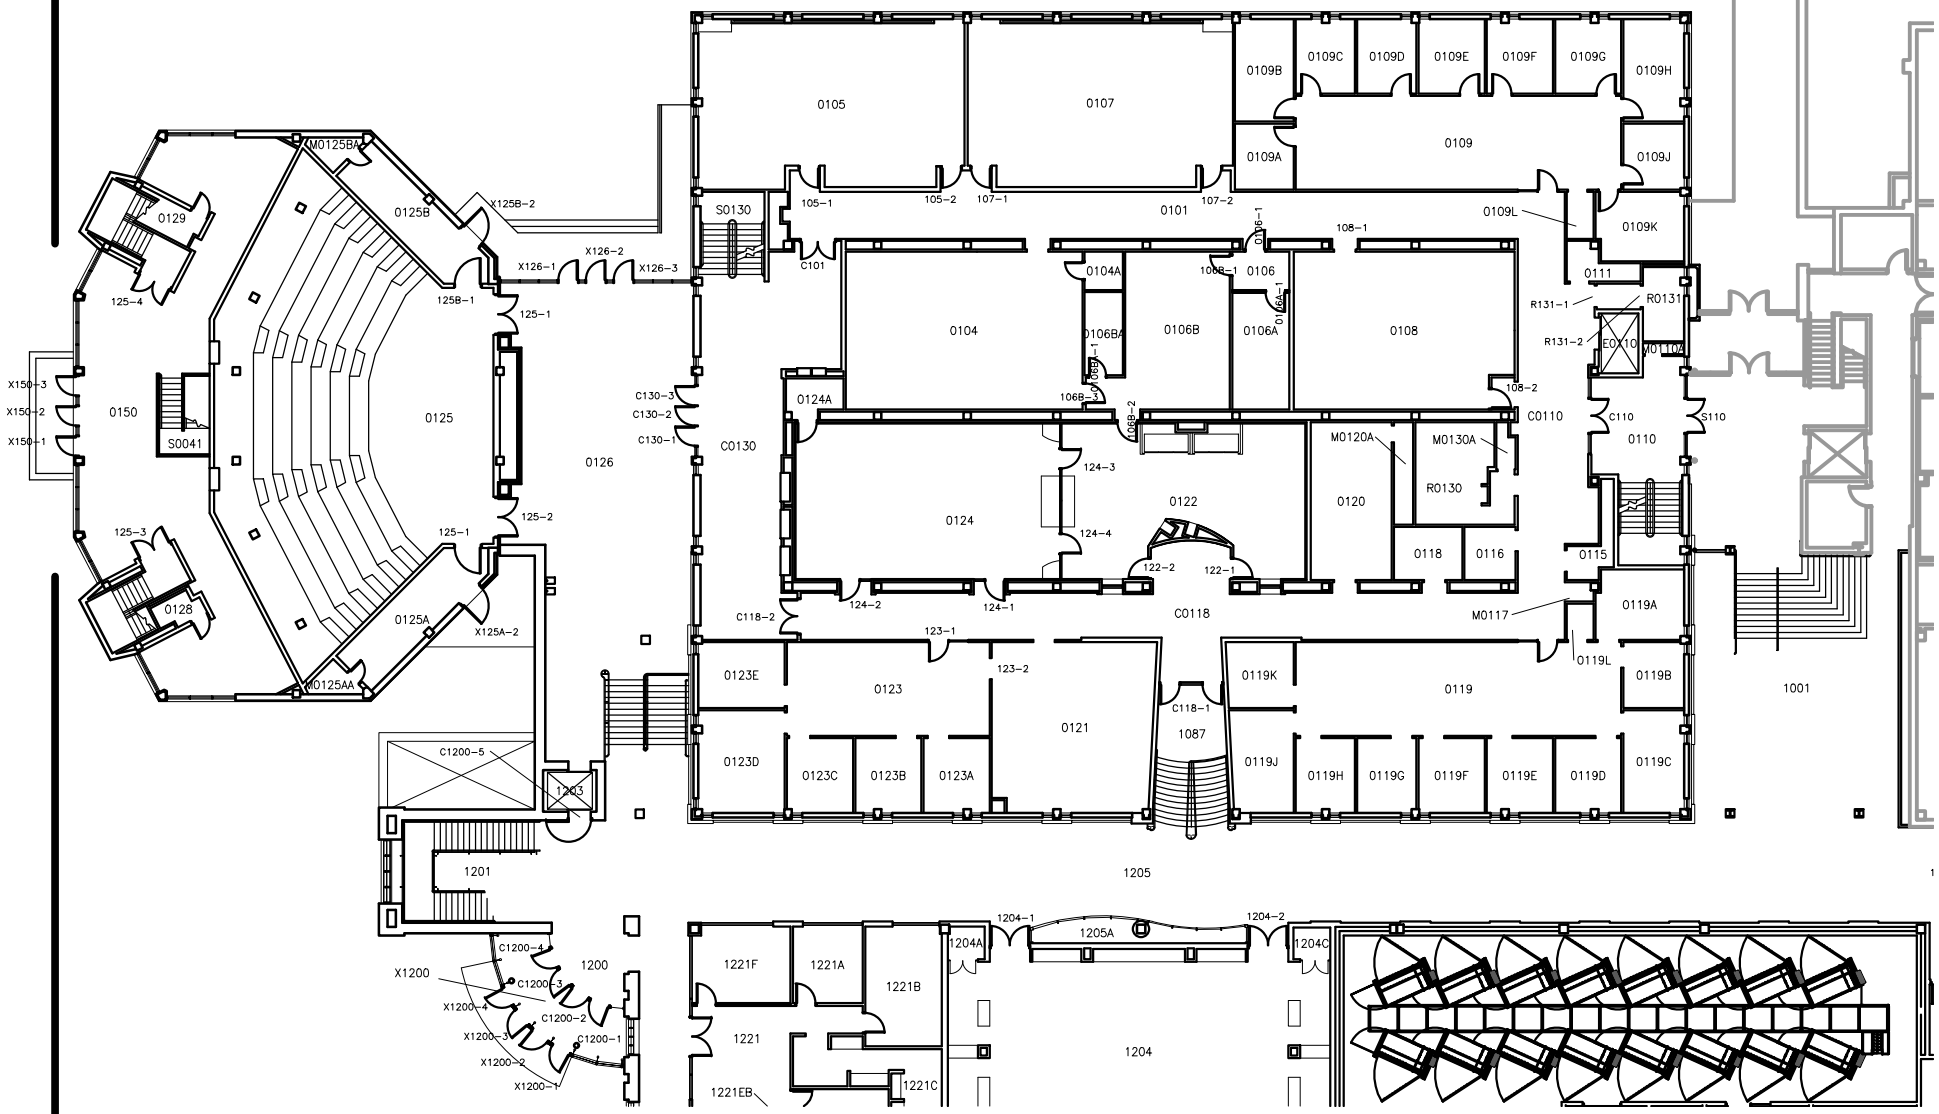

KILDEE HALL

IOWA STATE UNIVERSITY
AMES, IOWA

SCALE 1"=30' 1965

REVISED AUG 2018

FIRST FLOOR PLAN